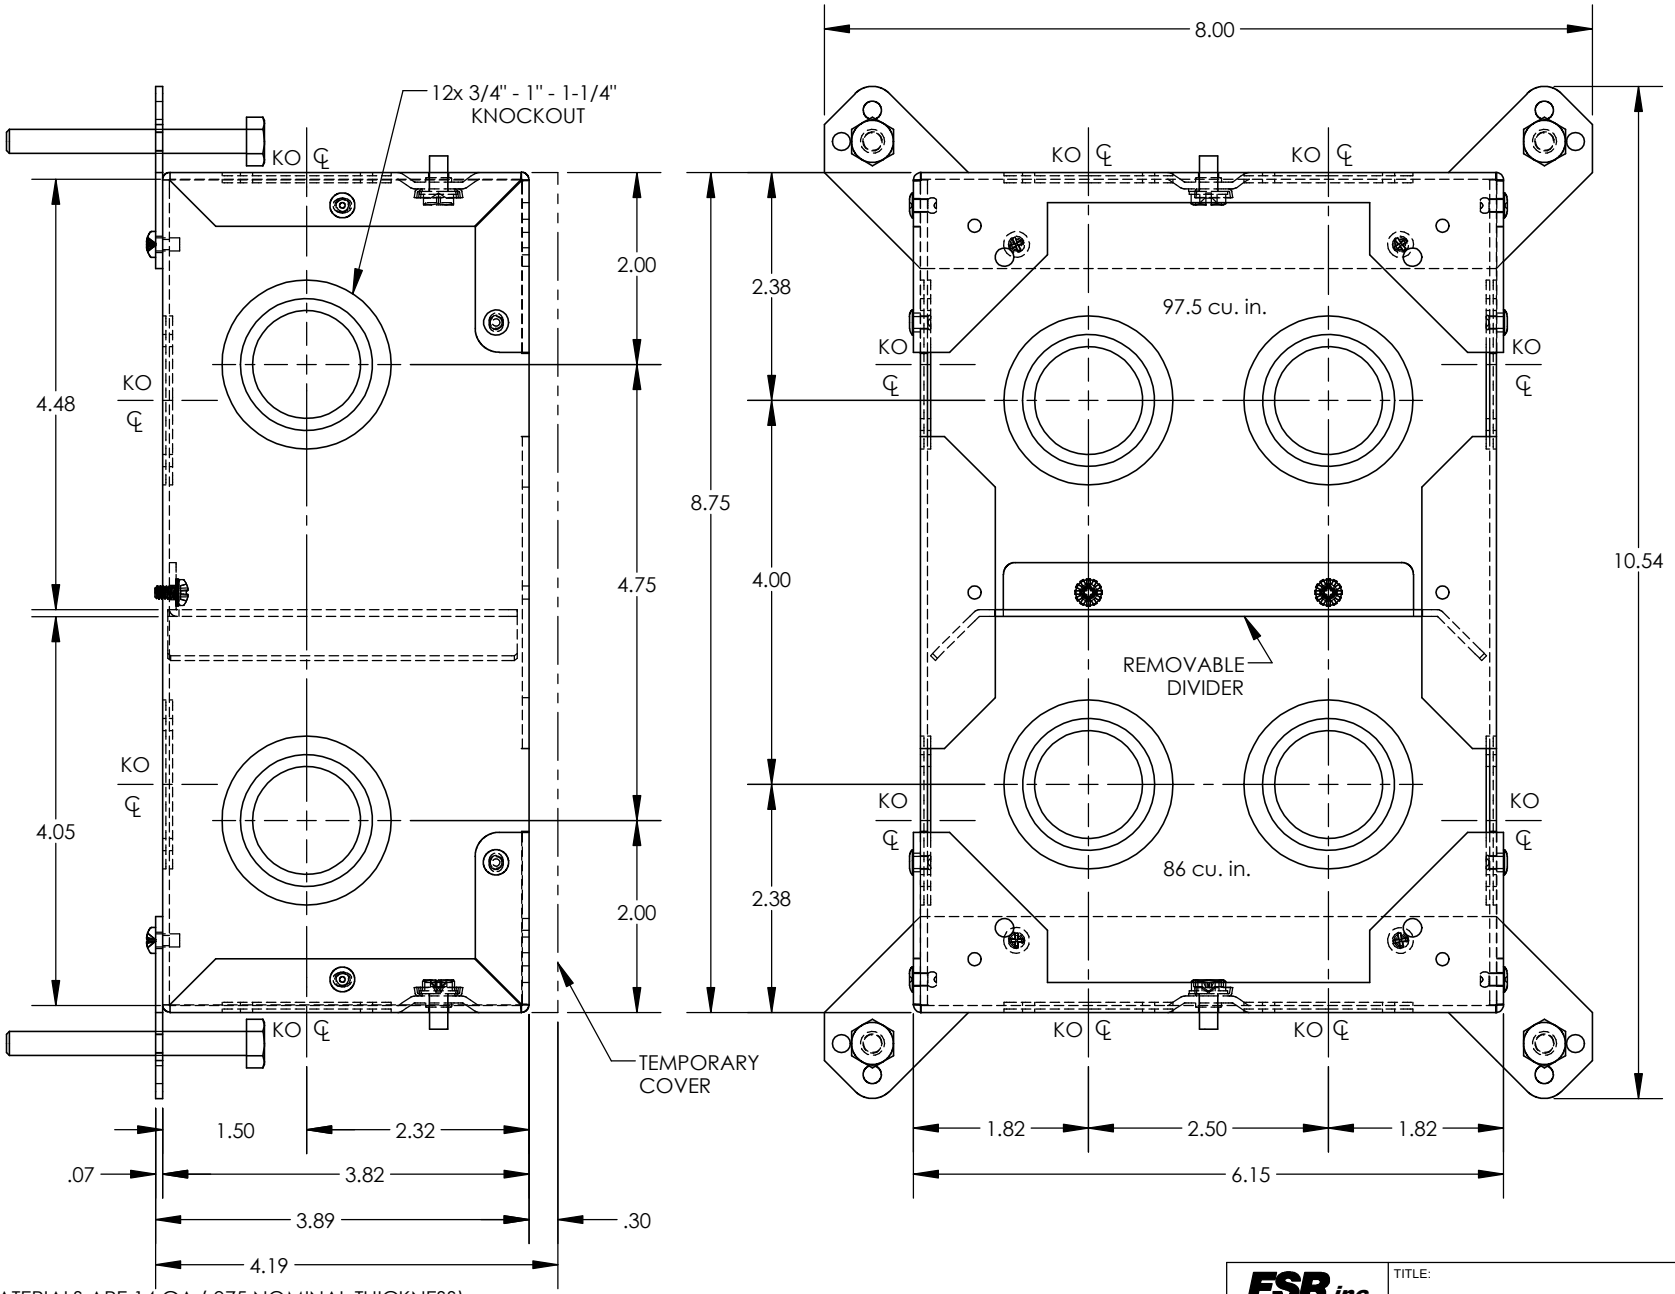


NOTE: ALL MATERIALS ARE 14 GA (.075 NOMINAL THICKNESS) GALVANIZED STEEL.

FSR inc.
244 BERGEN BLVD.
WOODLAND PARK, NJ 07424
TEL (973) 998-2300
FAX (973) 785-3318

TITLE: FL-300-FF-B			
DRAWN BY: JRE	DATE: 07/01/26	REV: 02	
DWG#: FL-300-FF-B	PAGE: 1 OF 1	SCALE: 1:2	