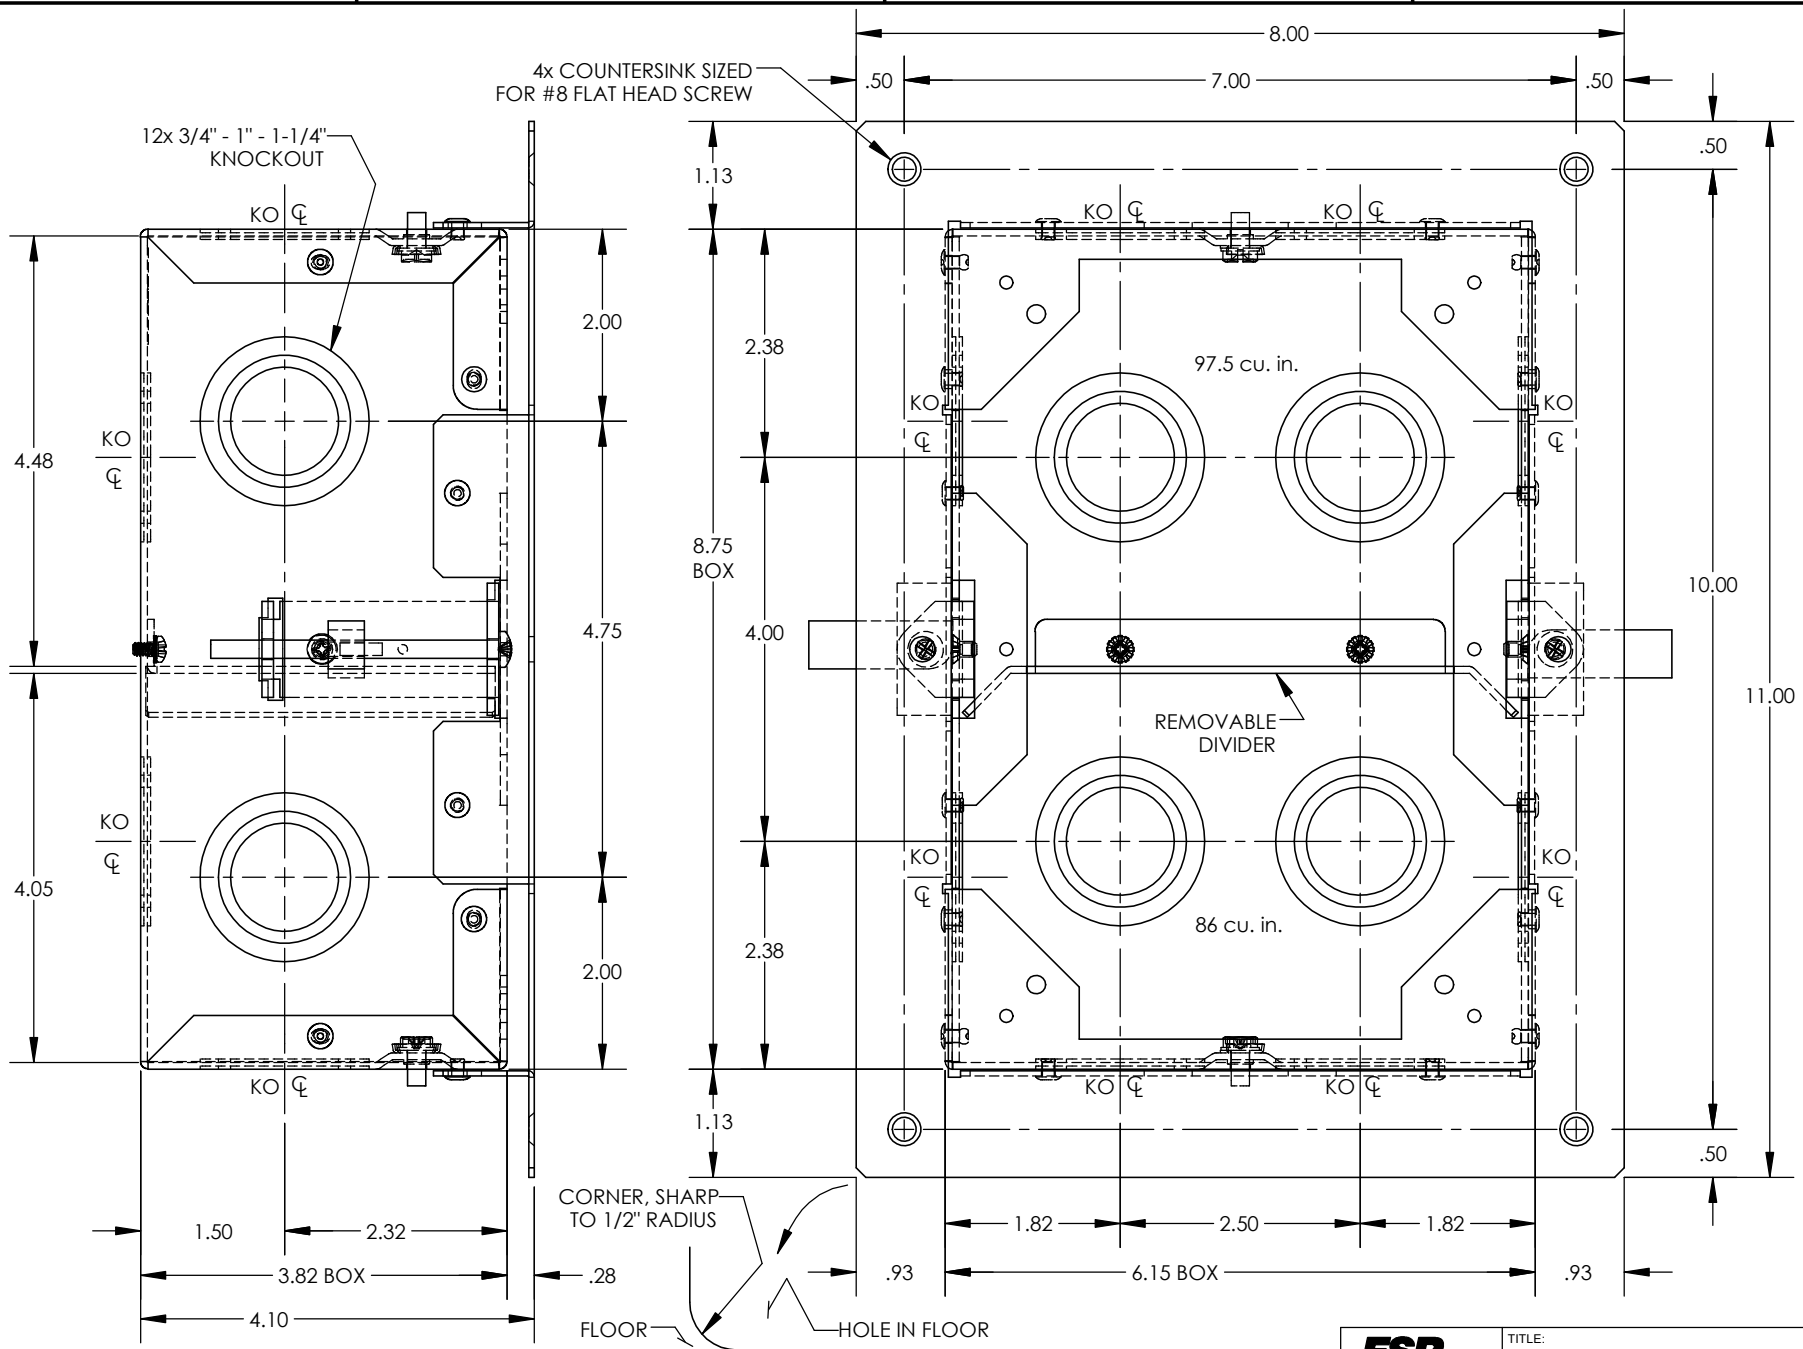


NOTE: ALL MATERIALS ARE 14 GA (.075 NOMINAL THICKNESS) GALVANIZED STEEL EXCEPT FOR BOX RIM WHICH IS 16 GA (.060 NOMINAL THICKNESS) GALVANIZED STEEL.

HOLE-IN-FLOOR CORNER DETAIL

FLOOR HOLE SIZE 7-1/4" x 9-1/2"
MINIMUM FLOOR THICKNESS 1/2"
MAXIMUM FLOOR THICKNESS 2-1/4"

FSR inc.
244 BERGEN BLVD.
WOODLAND PARK, NJ 07424
TEL (973) 998-2300
FAX (973) 785-3318

TITLE: FL-340-FF-B

DRAWN BY: JRE	DATE: 07/01/26	REV: 02
DWG#: FL-340-FF-B	PAGE: 1 OF 1	SCALE: 1:2