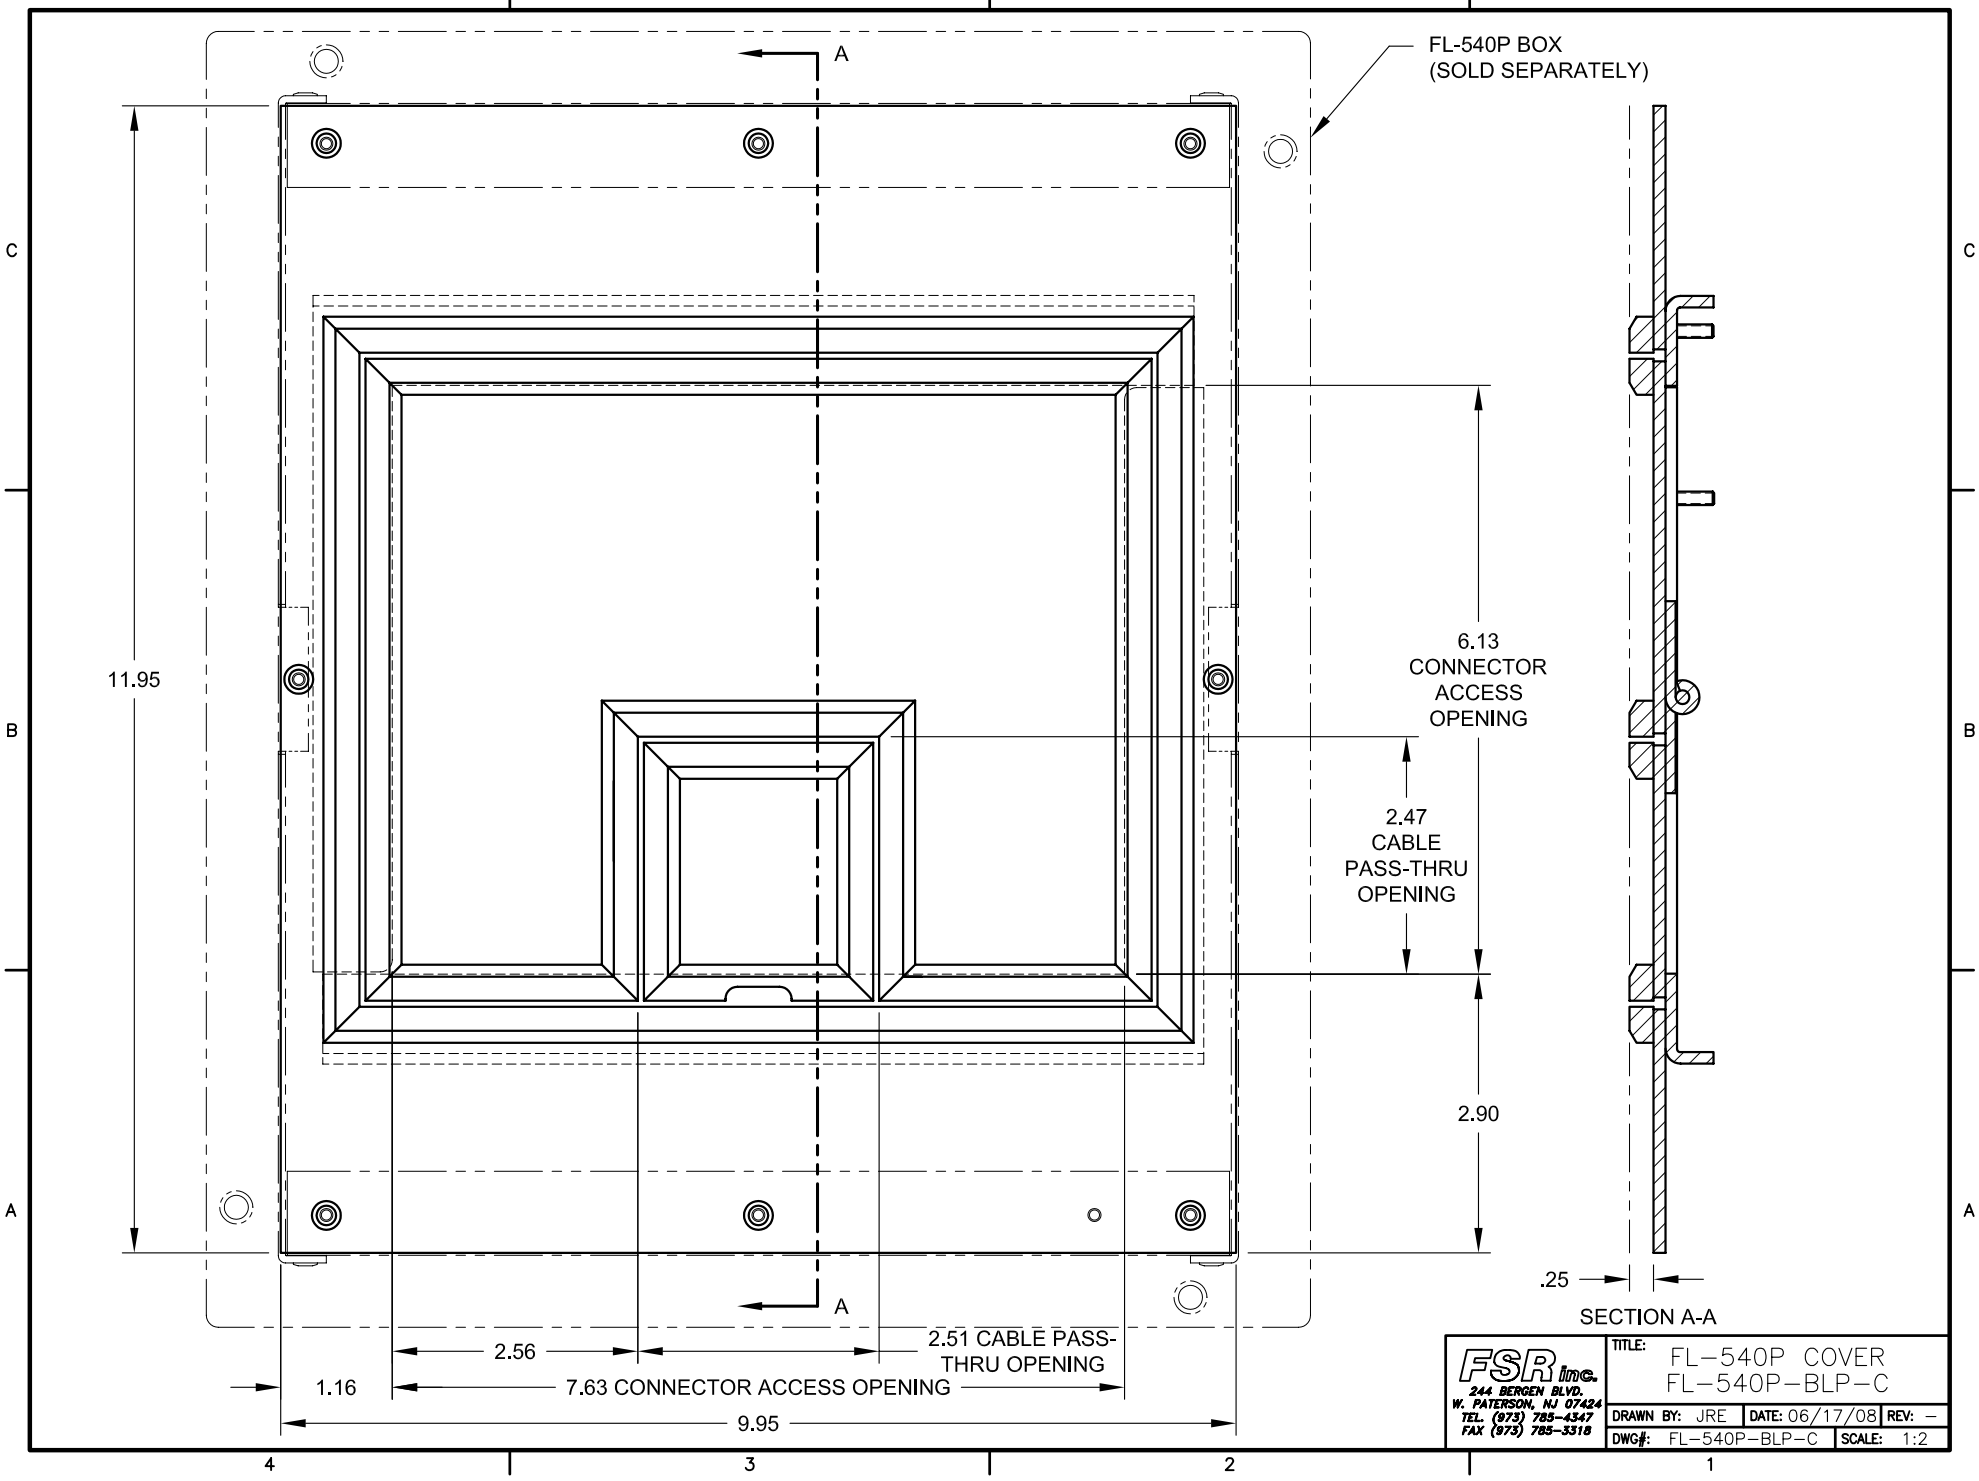
FL-540P BOX
(SOLD SEPARATELY)
A
A
11.95
6.13
CONNECTOR
ACCESS
OPENING
2.47
CABLE
PASS-THRU
OPENING
2.90
.25
SECTION A-A
2.56
2.51 CABLE PASS-
THRU OPENING
1.16
7.63 CONNECTOR ACCESS OPENING
9.95
FSR inc.
244 BERGEN BLVD.
W. PATERSON, NJ 07424
TEL. (973) 785-4347
FAX (973) 785-3318
TITLE:
FL-540P COVER
FL-540P-BLP-C
DRAWN BY: JRE
DATE: 06/17/08
REV: -
DWG#: FL-540P-BLP-C
SCALE: 1:2